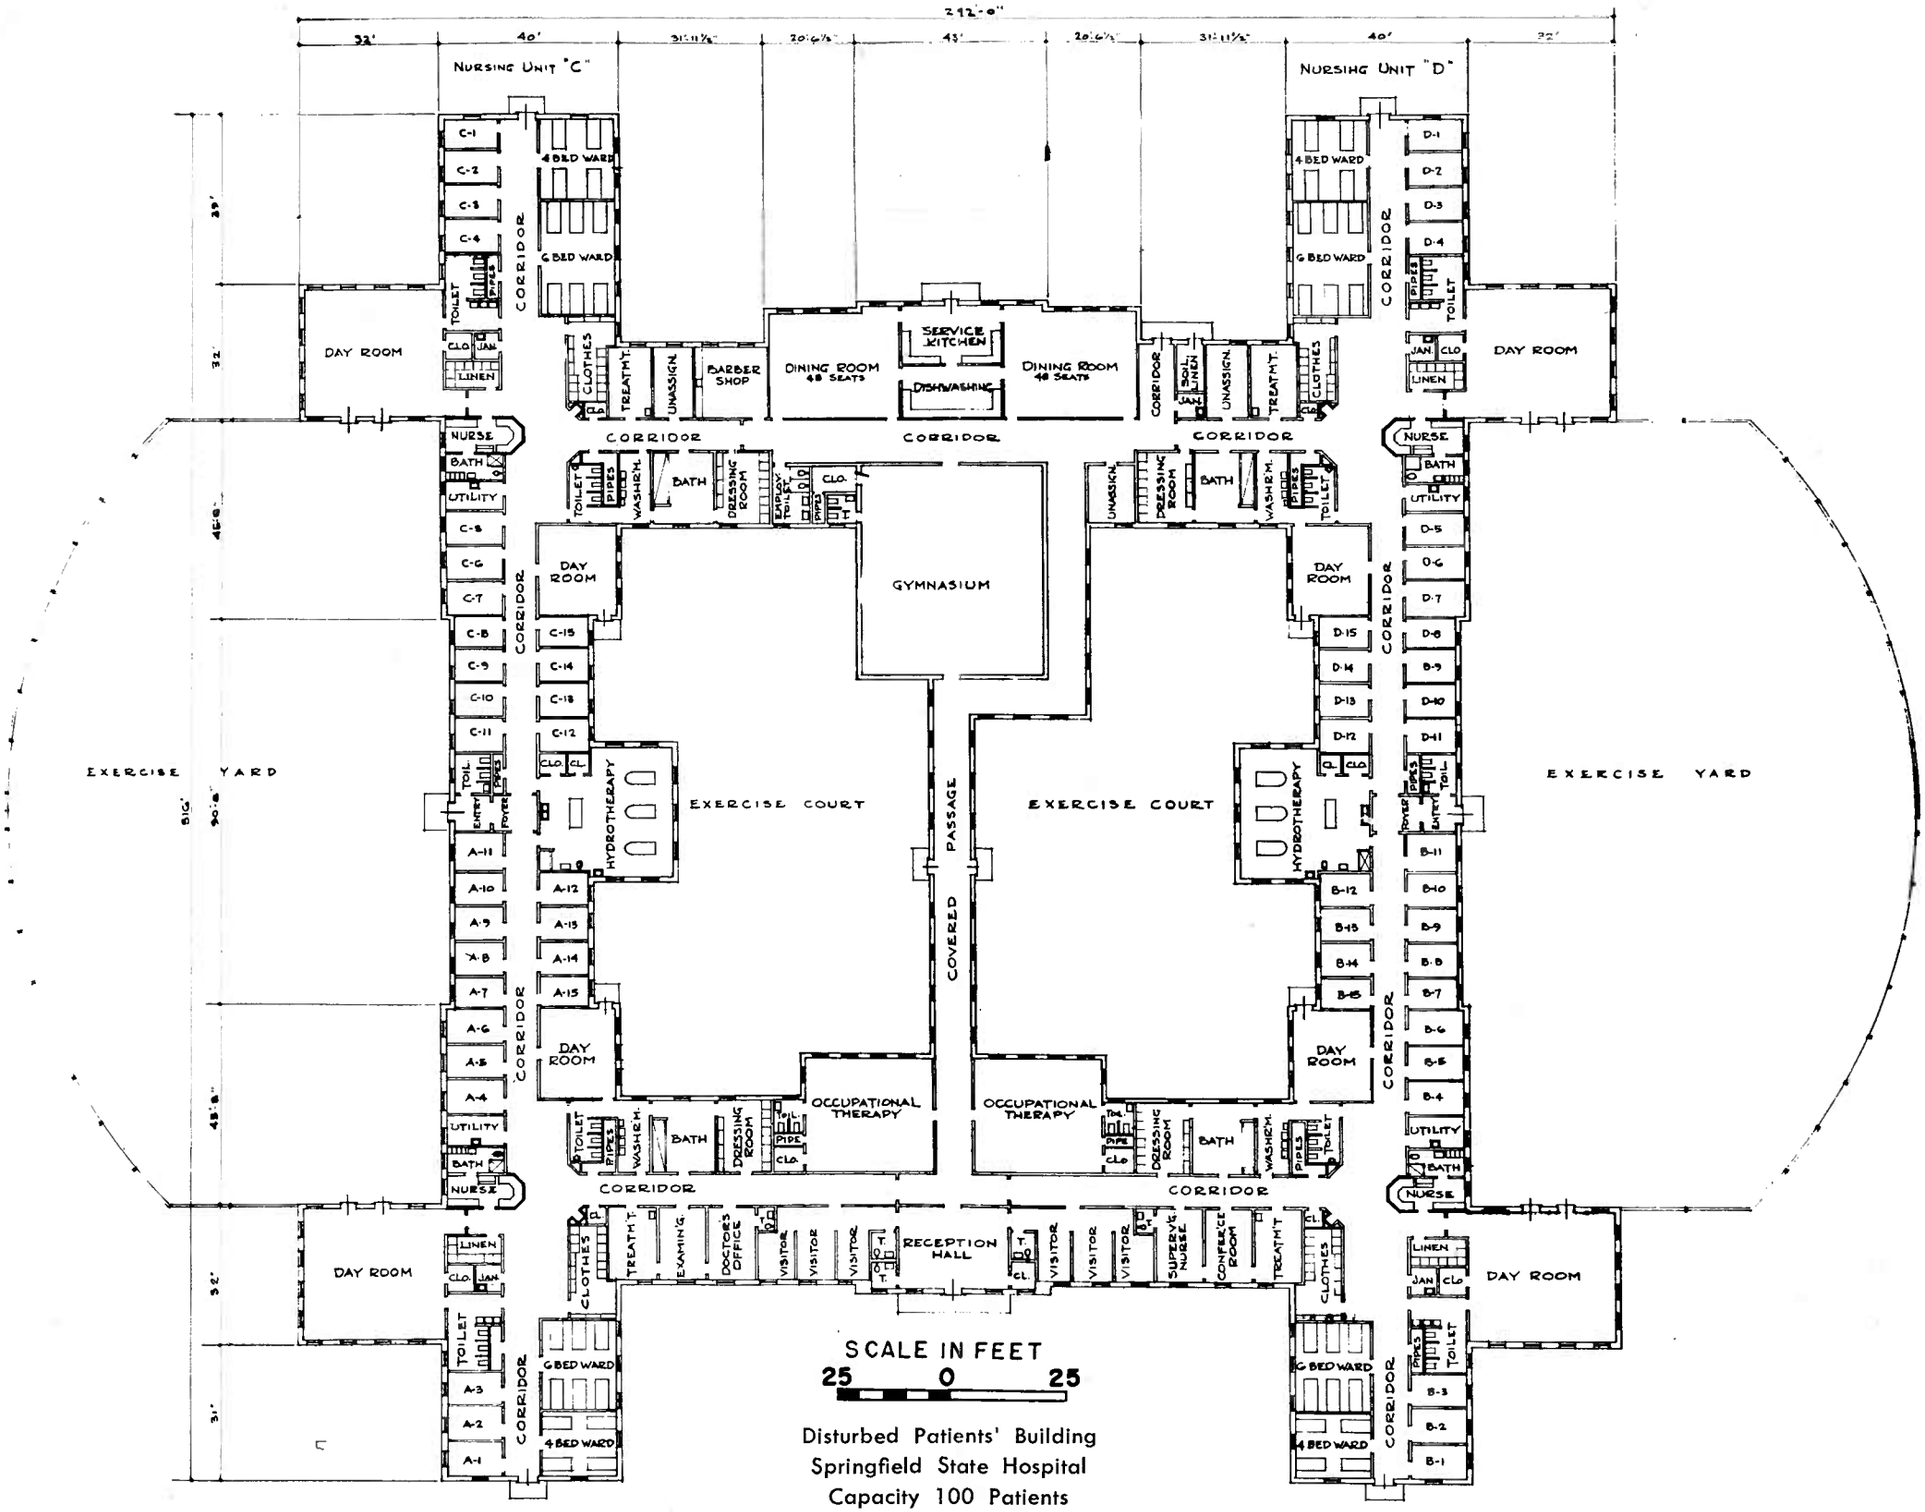

Disturbed Patients' Building
Springfield State Hospital
Capacity 100 Patients
Architect—Henry Powell Hopkins

BASIC PLAN